WORKSHOP INTERIOR

THIRD FLOOR PLAN

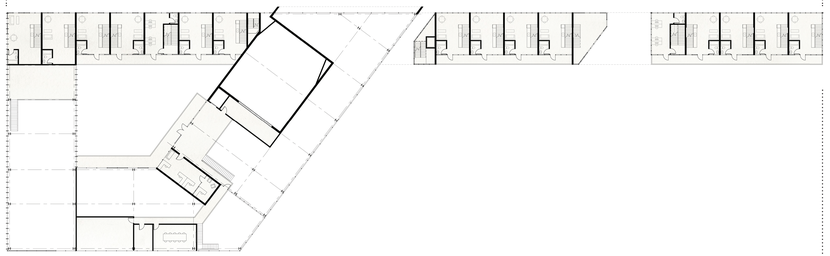

SECOND FLOOR PLAN
SCALE: 1/16"=1'-0"

An important concept to the building's design is flexible space. In order for the building to be successfully used by everyone in the community, spaces have to be adaptable to a variety of different uses. While the auditorium is used to hold the occasional lecture, it will also function as a movie theater, giving Braddock residents a much needed entertainment space. This concept holds true for other spaces, such as the courtyard, which can be used as an extension of the workshop, part of the event venue.

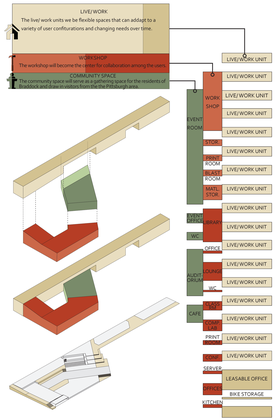

COURTYARD

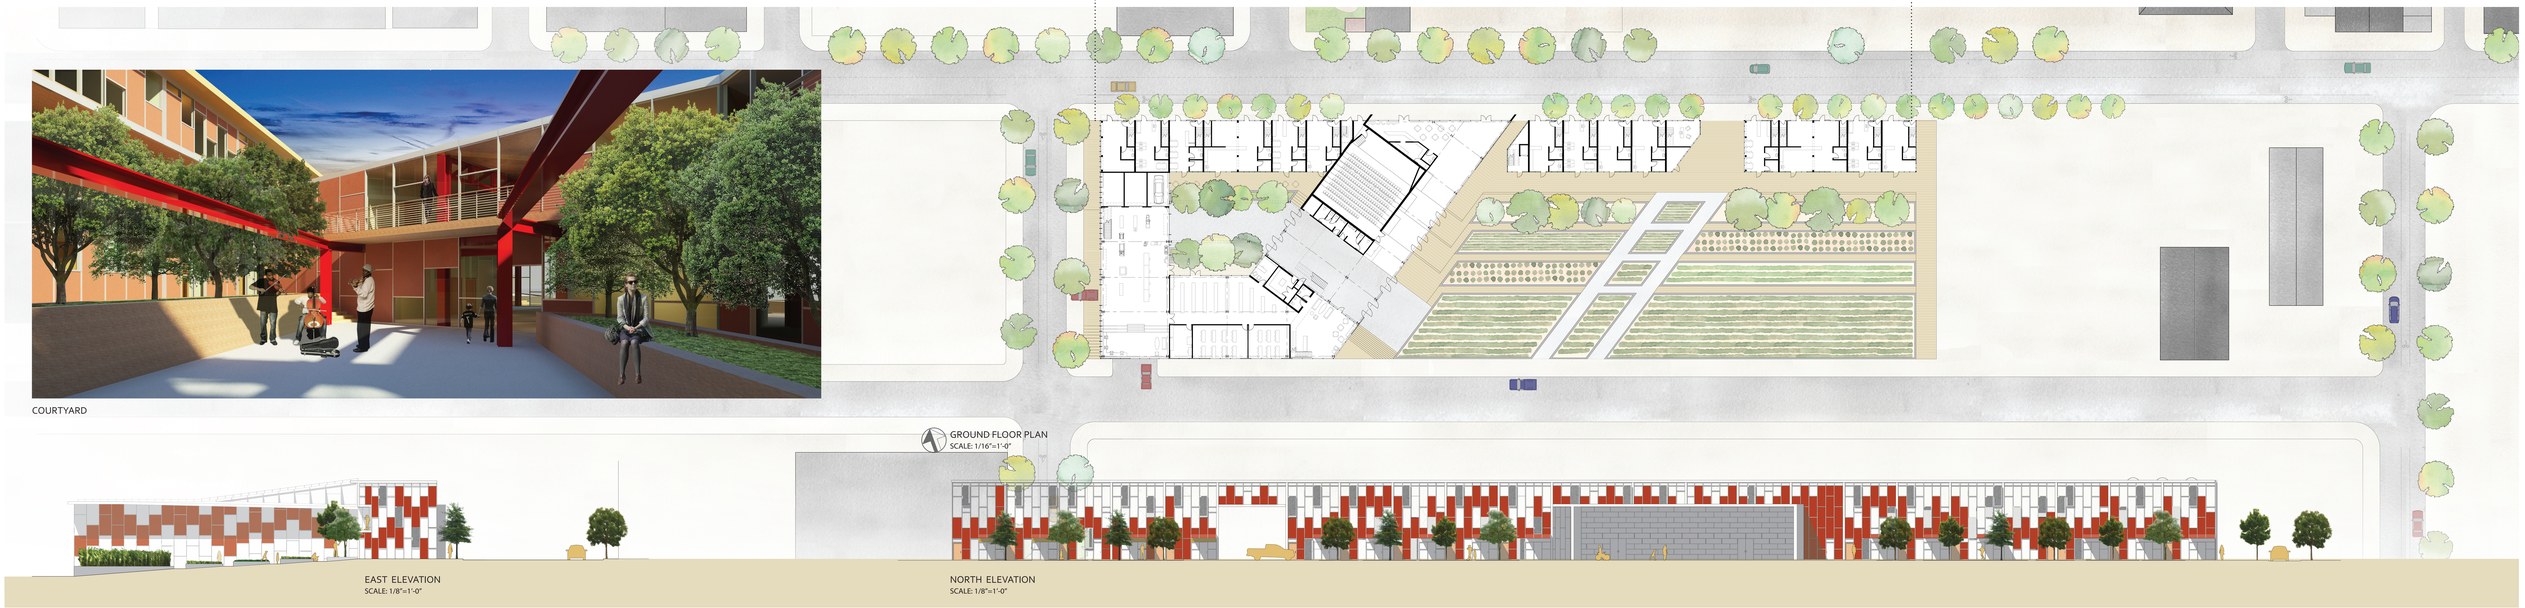

GROUND FLOOR PLAN
SCALE: 1/16"=1'-0"

EAST ELEVATION
SCALE: 1/8"=1'-0"

NORTH ELEVATION
SCALE: 1/8"=1'-0"