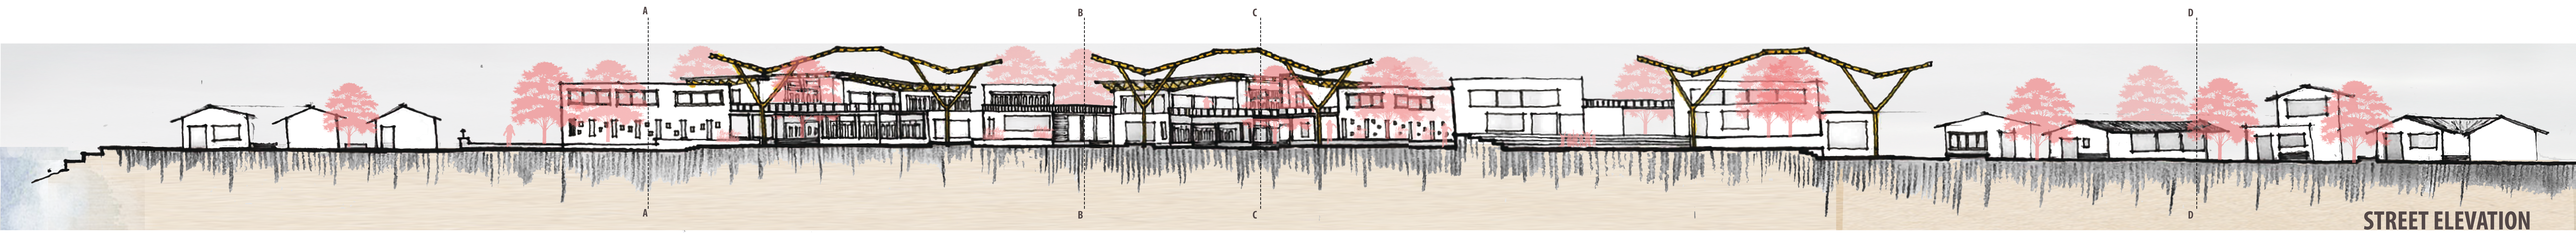

STREET ELEVATION